


PROPOSED FRONT ELEVATION

SCALE: 1/4" = 1'-0"

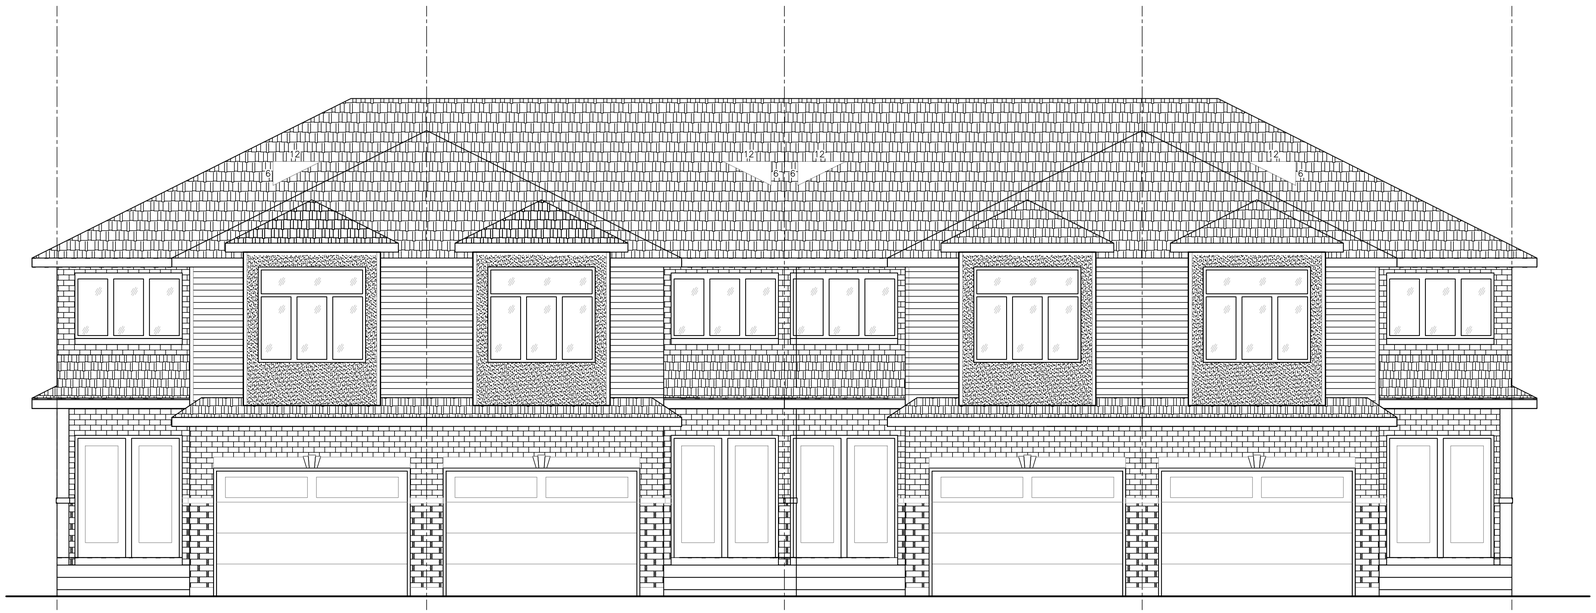

PROPOSED REAR ELEVATION

SCALE: 1/4" = 1'-0"

CHINTAN VIRANI
ARCHITECT INC.

CHINTAN J. VIRANI
B. ARCH. | OAA, MRAIC, | AIA | COAI

9898 HOLLY CRESCENT,
WINDSOR, ONTARIO.
CANADA N8R 1Z3

PHONE: (519)979-9017
CELL: (519) 567-1800
FAX: (519) 979-4909

EMAIL:chintan@chintan.ca

WWW.CHINTAN.CA

NO.	ISSUED FOR	NO.
19.		
18.		
17.		
16.		
15.		
14.		
13.		
12.		
11.		
10.		
09.		
08.		
07.		
06.		
05.		
04.	OWNER'S REVIEW	JUNE 12/2025
03.	OWNER'S REVIEW	APR. 02/2025
02.	OWNER'S REVIEW	FEB. 18/2025
01.	OWNER'S REVIEW	FEB. 12/2025

PROJECT

670-690 NORTH TALBOT ROAD
WINDSOR, ON N9G 2X8

NORTH TALBOT AT SILVERDALE DRIVE

DRAWING TITLE

PROPOSED SITE PLAN

OPTION-2

NOTE:

- DO NOT SCALE DRAWINGS.
- ALL DIMENSIONS TO BE CHECKED AND VERIFIED ON THE JOB SITE.
- ANY AND ALL DISCREPANCIES TO BE REPORTED TO THE ARCHITECT.
- ALL DRAWINGS REMAIN THE PROPERTY OF THE ARCHITECT.

A. DETAIL NO.
B. LOCATION SHEET
C. DETAILED ON

PROJECT NO.	2505	DRAWN BY	B.P./K.V.
DATE	FEBRUARY 2025	CHECKED BY	CJV

DRAWING NO.

A-3