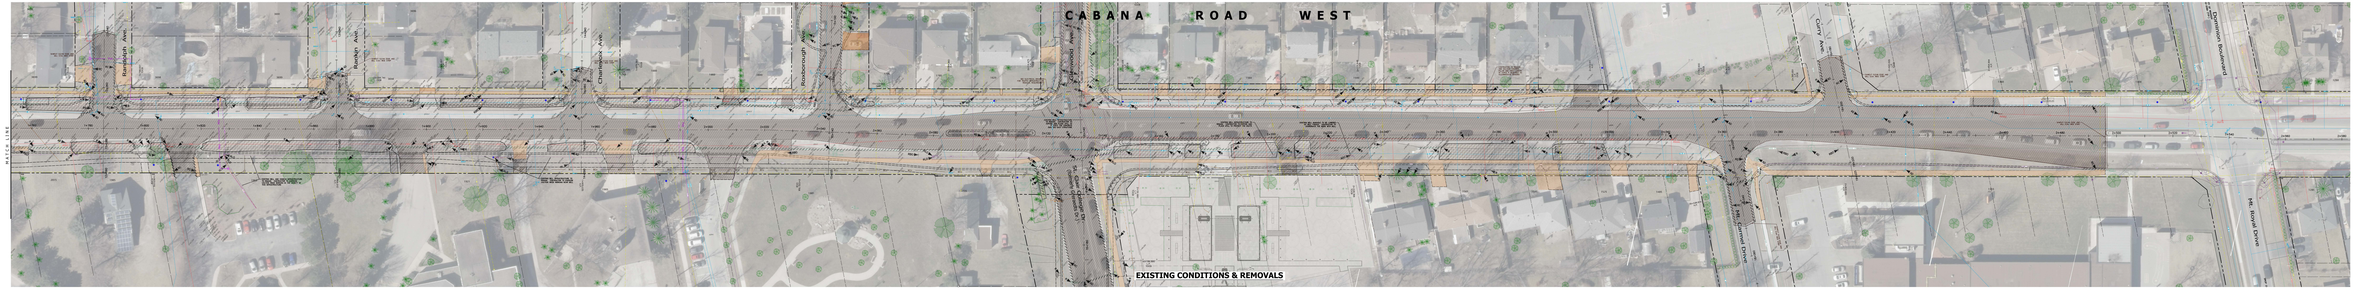

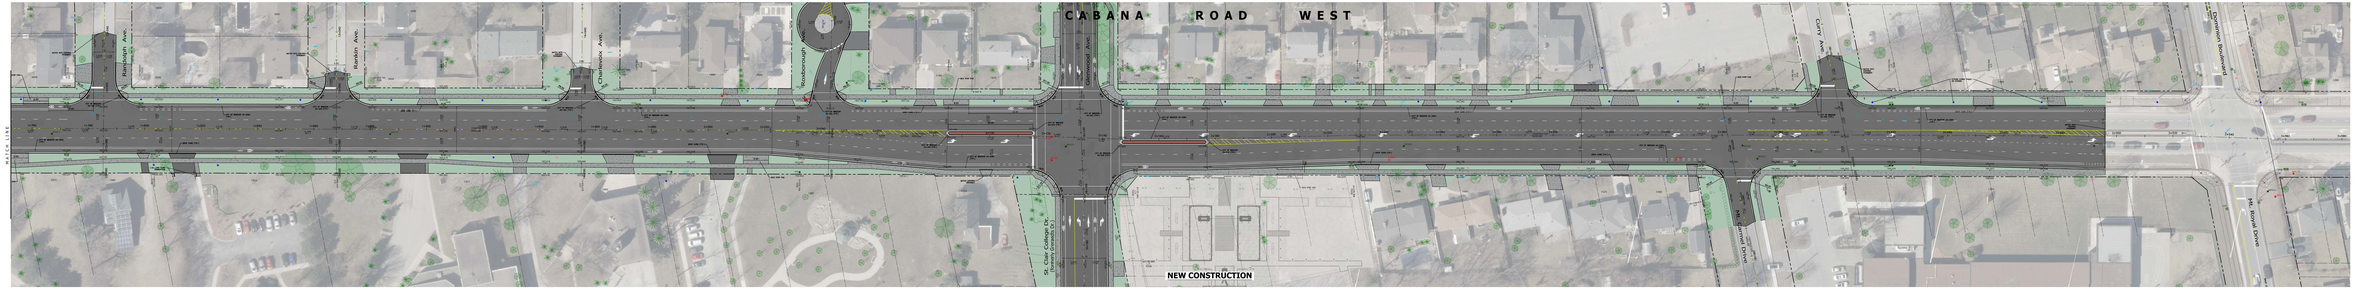

CABANA CORRIDOR IMPROVEMENTS PHASE 4

Highway 3 to Mount Carmel

SCALE

0 10 20 50m

Existing Conditions, Removals & New Construction

CABANA ROAD WEST

DATE: MARCH 2023
Dillon Proj.No. 19-9973-1000

DILLON CONSULTING

WINDSOR