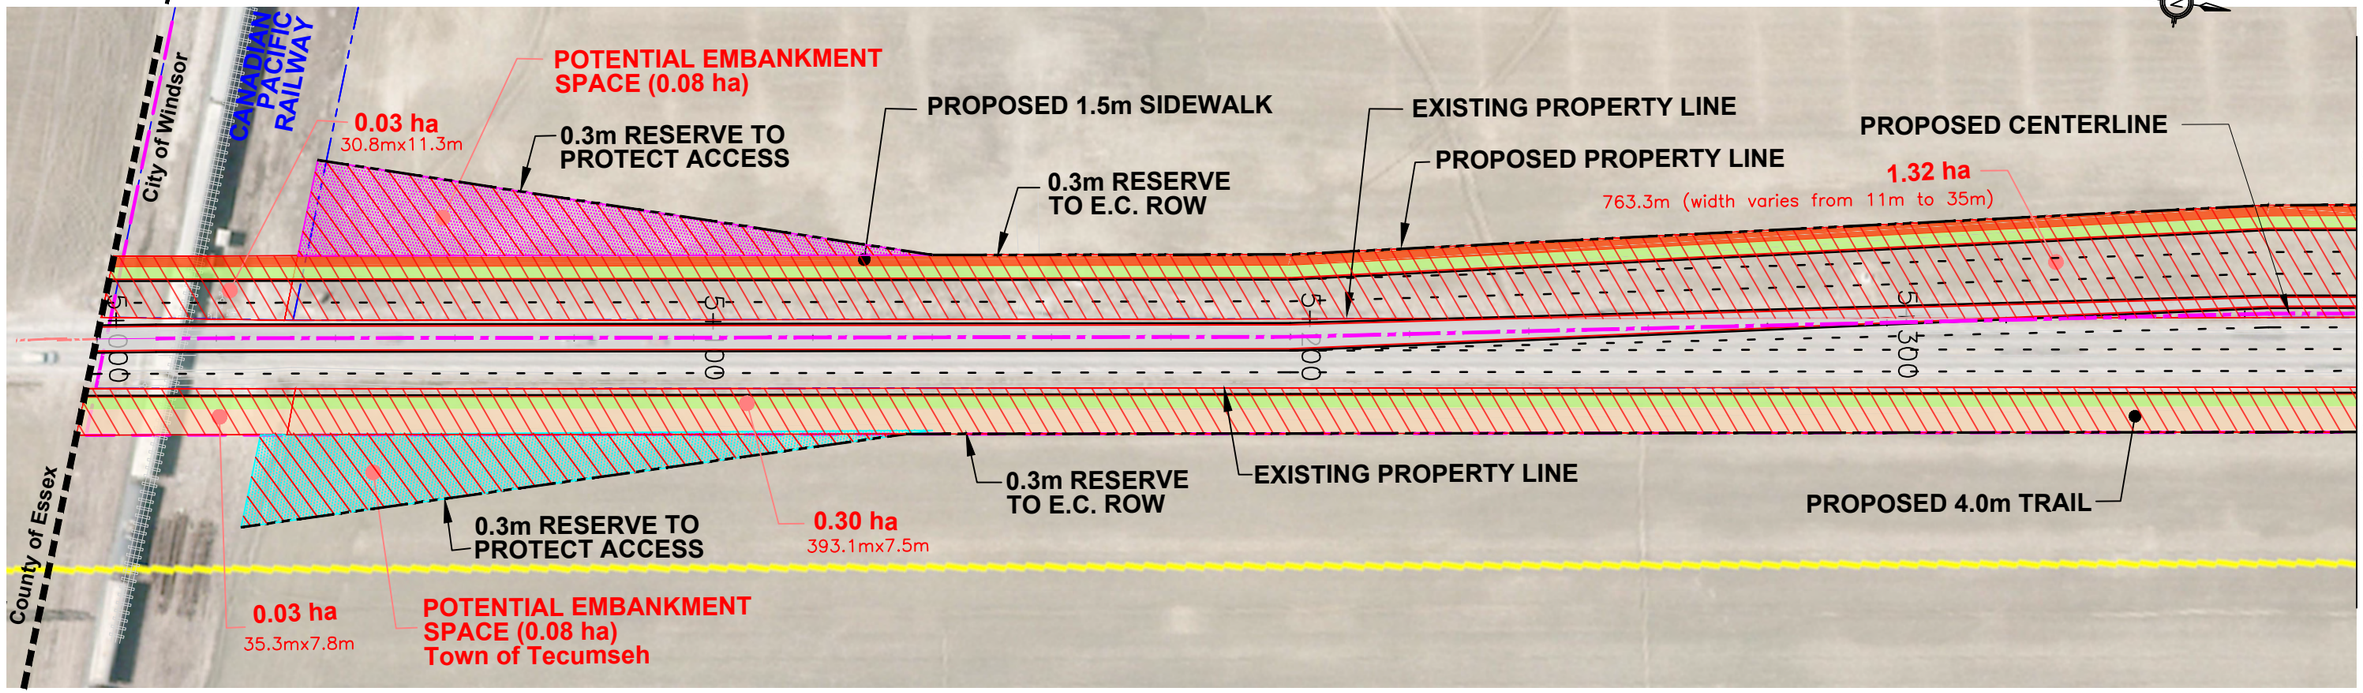

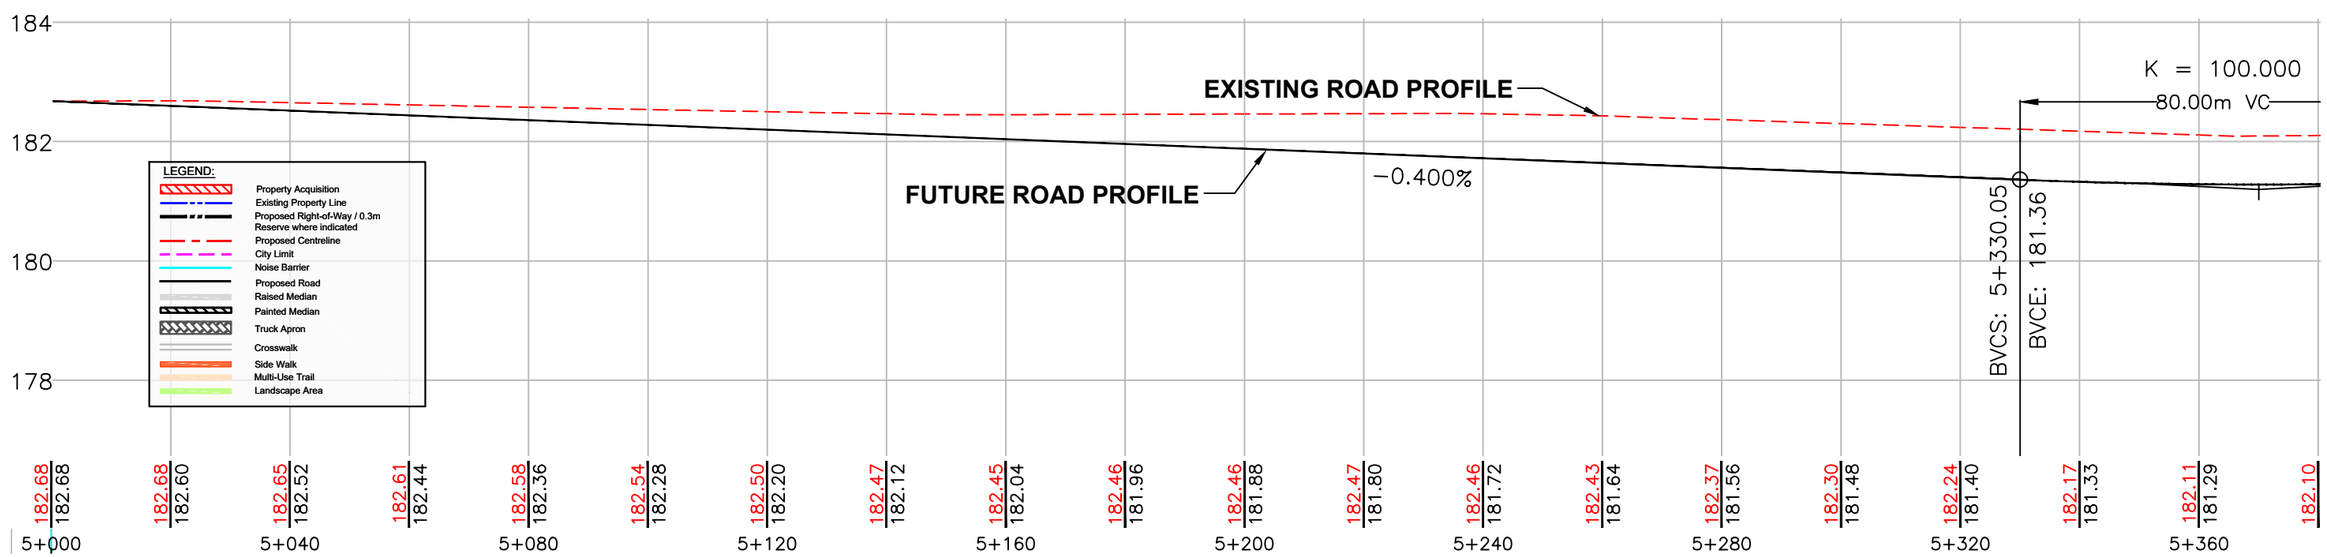

IBI GROUP
100-175 Galaxy Boulevard
Toronto ON, M9W 0C9 Canada
tel 416 679 1930 fax 416 675 4620
ibigroup.com

THE CITY OF WINDSOR

May 19, 2016

J:\24RX13.0793_Banwell Road Class EA Update\5.9 Drawing\59civil\ROAD DESIGN\BANWELL ROAD – PLAN – RECOMMENDED (6 LANE).dwg

SCALE:
HOR 10m 0 10 20 30m 1:1000
VER 1m 0 1 2 3m 1:100

BANWELL ROAD EA

TECUMSEH ROAD EAST TO C.P.R. TRACKS
SOUTH OF INTERSECTION ROAD

PRELIMINARY ROAD DESIGN

6 LANE SOUTH OF E.C. ROW

SHEET
U-1

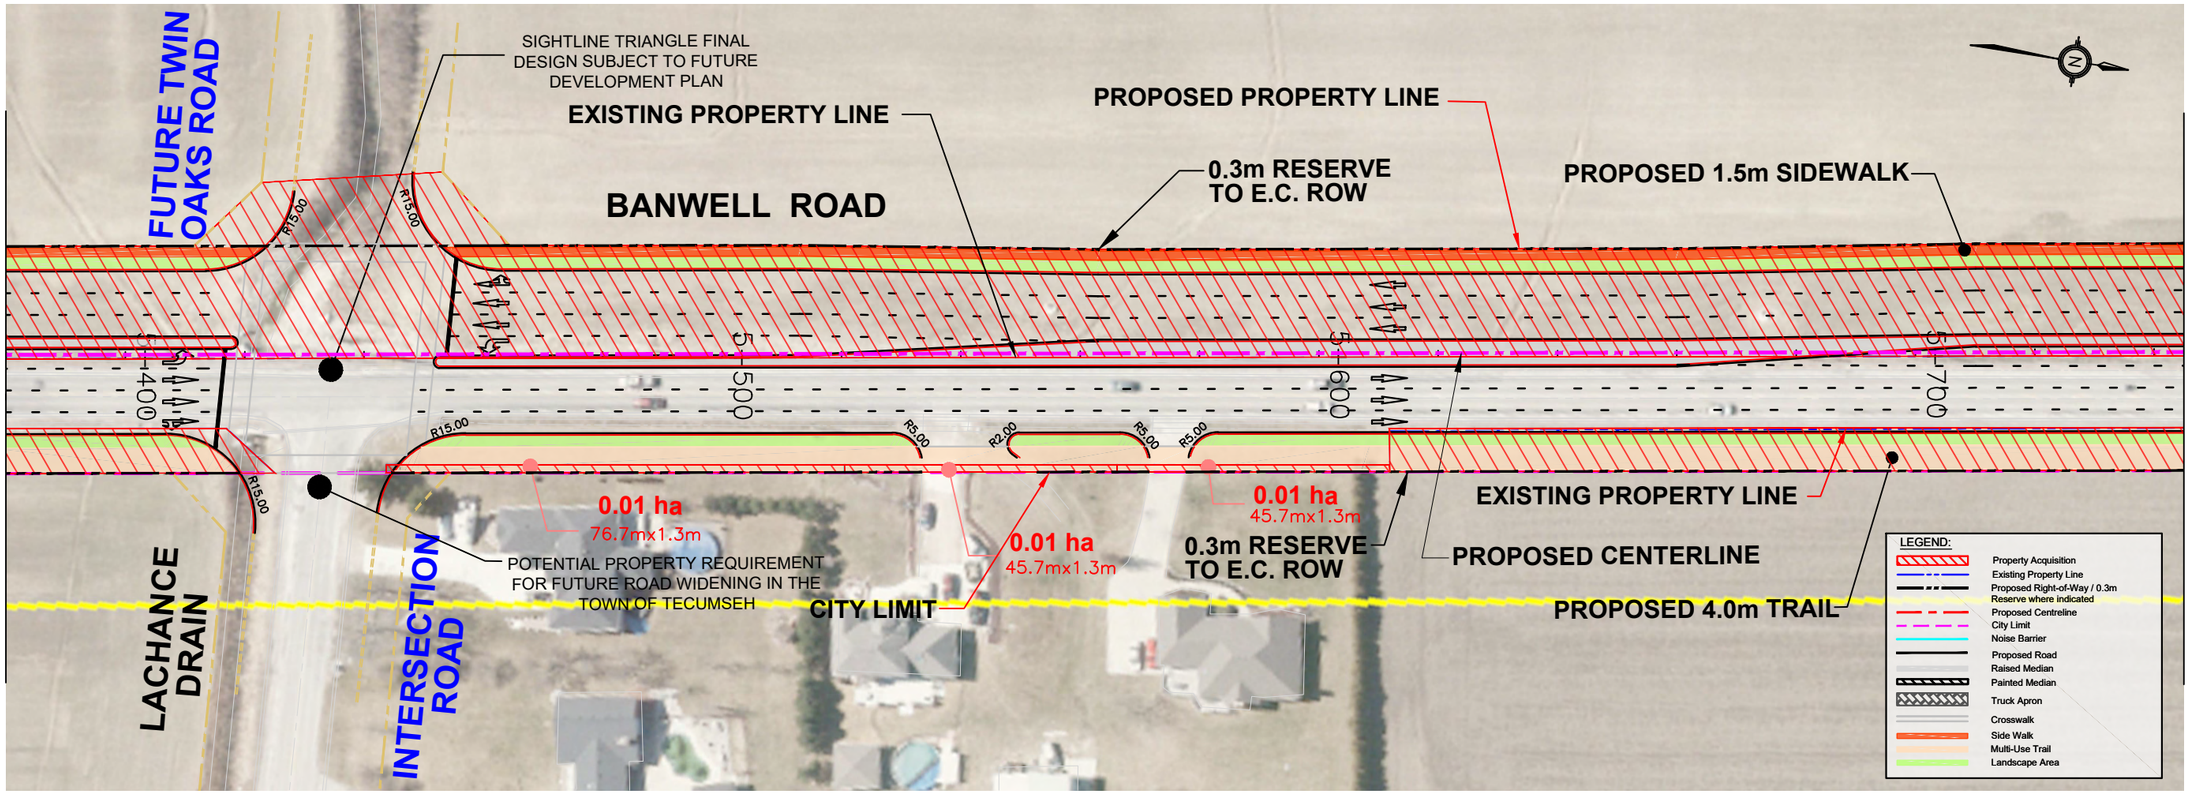

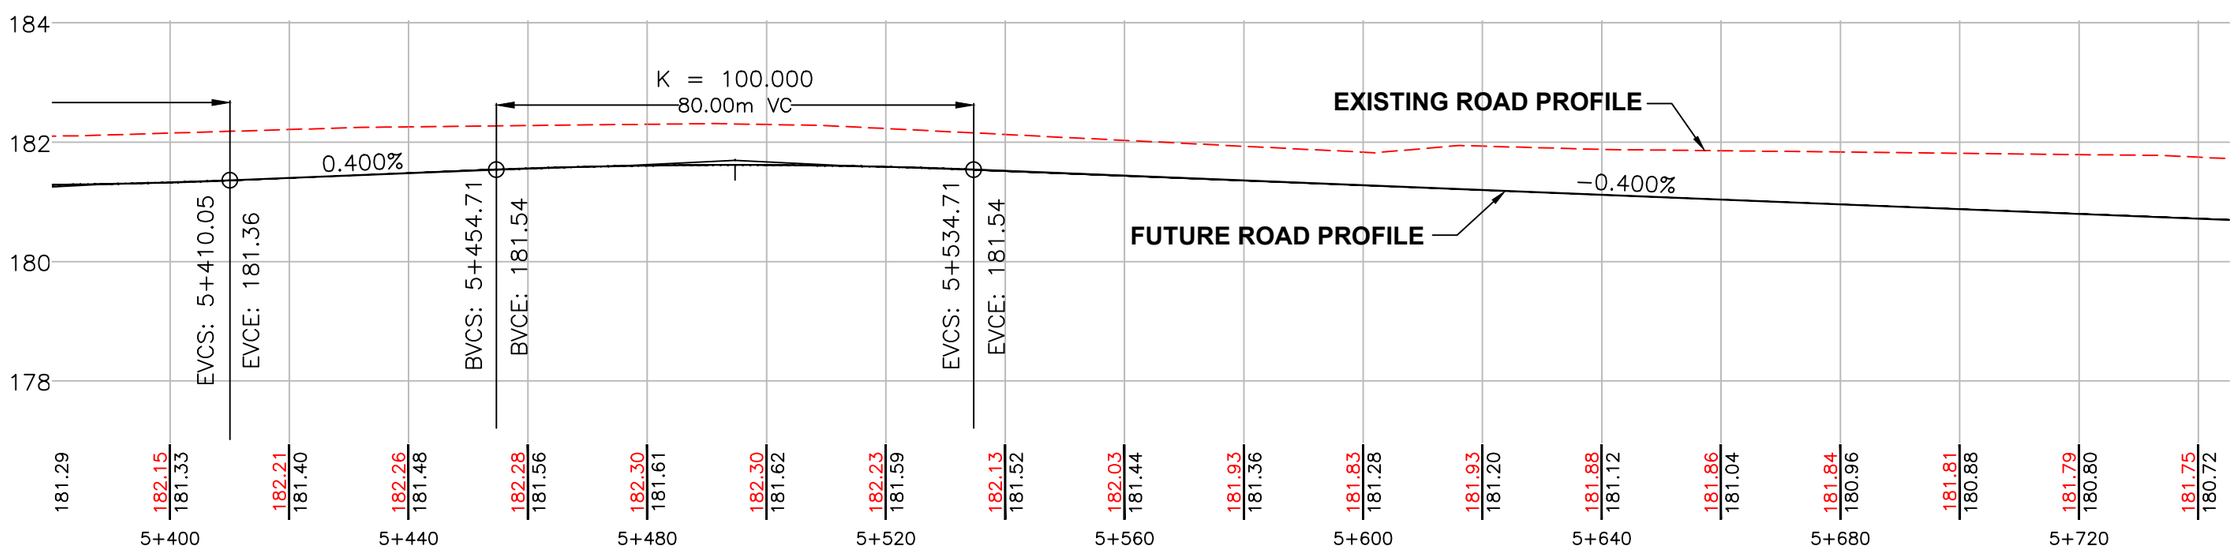

IBI GROUP
100-175 Galaxy Boulevard
Toronto ON, M9W 0C9 Canada
tel 416 679 1930 fax 416 675 4620
ibigroup.com

THE CITY OF WINDSOR

May 19, 2016

J:\24RX13.0793_Banwell Road Class EA Update\5.9 Drawing\59civil\ROAD DESIGN\BANWELL ROAD – PLAN – RECOMMENDED (6 LANE).dwg

SCALE:
HOR 10m 0 10 20 30m 1:1000
VER 1m 0 1 2 3m 1:100

BANWELL ROAD EA

TECUMSEH ROAD EAST TO C.P.R. TRACKS
SOUTH OF INTERSECTION ROAD

PRELIMINARY ROAD DESIGN

6 LANE SOUTH OF E.C. ROW

SHEET
U-2

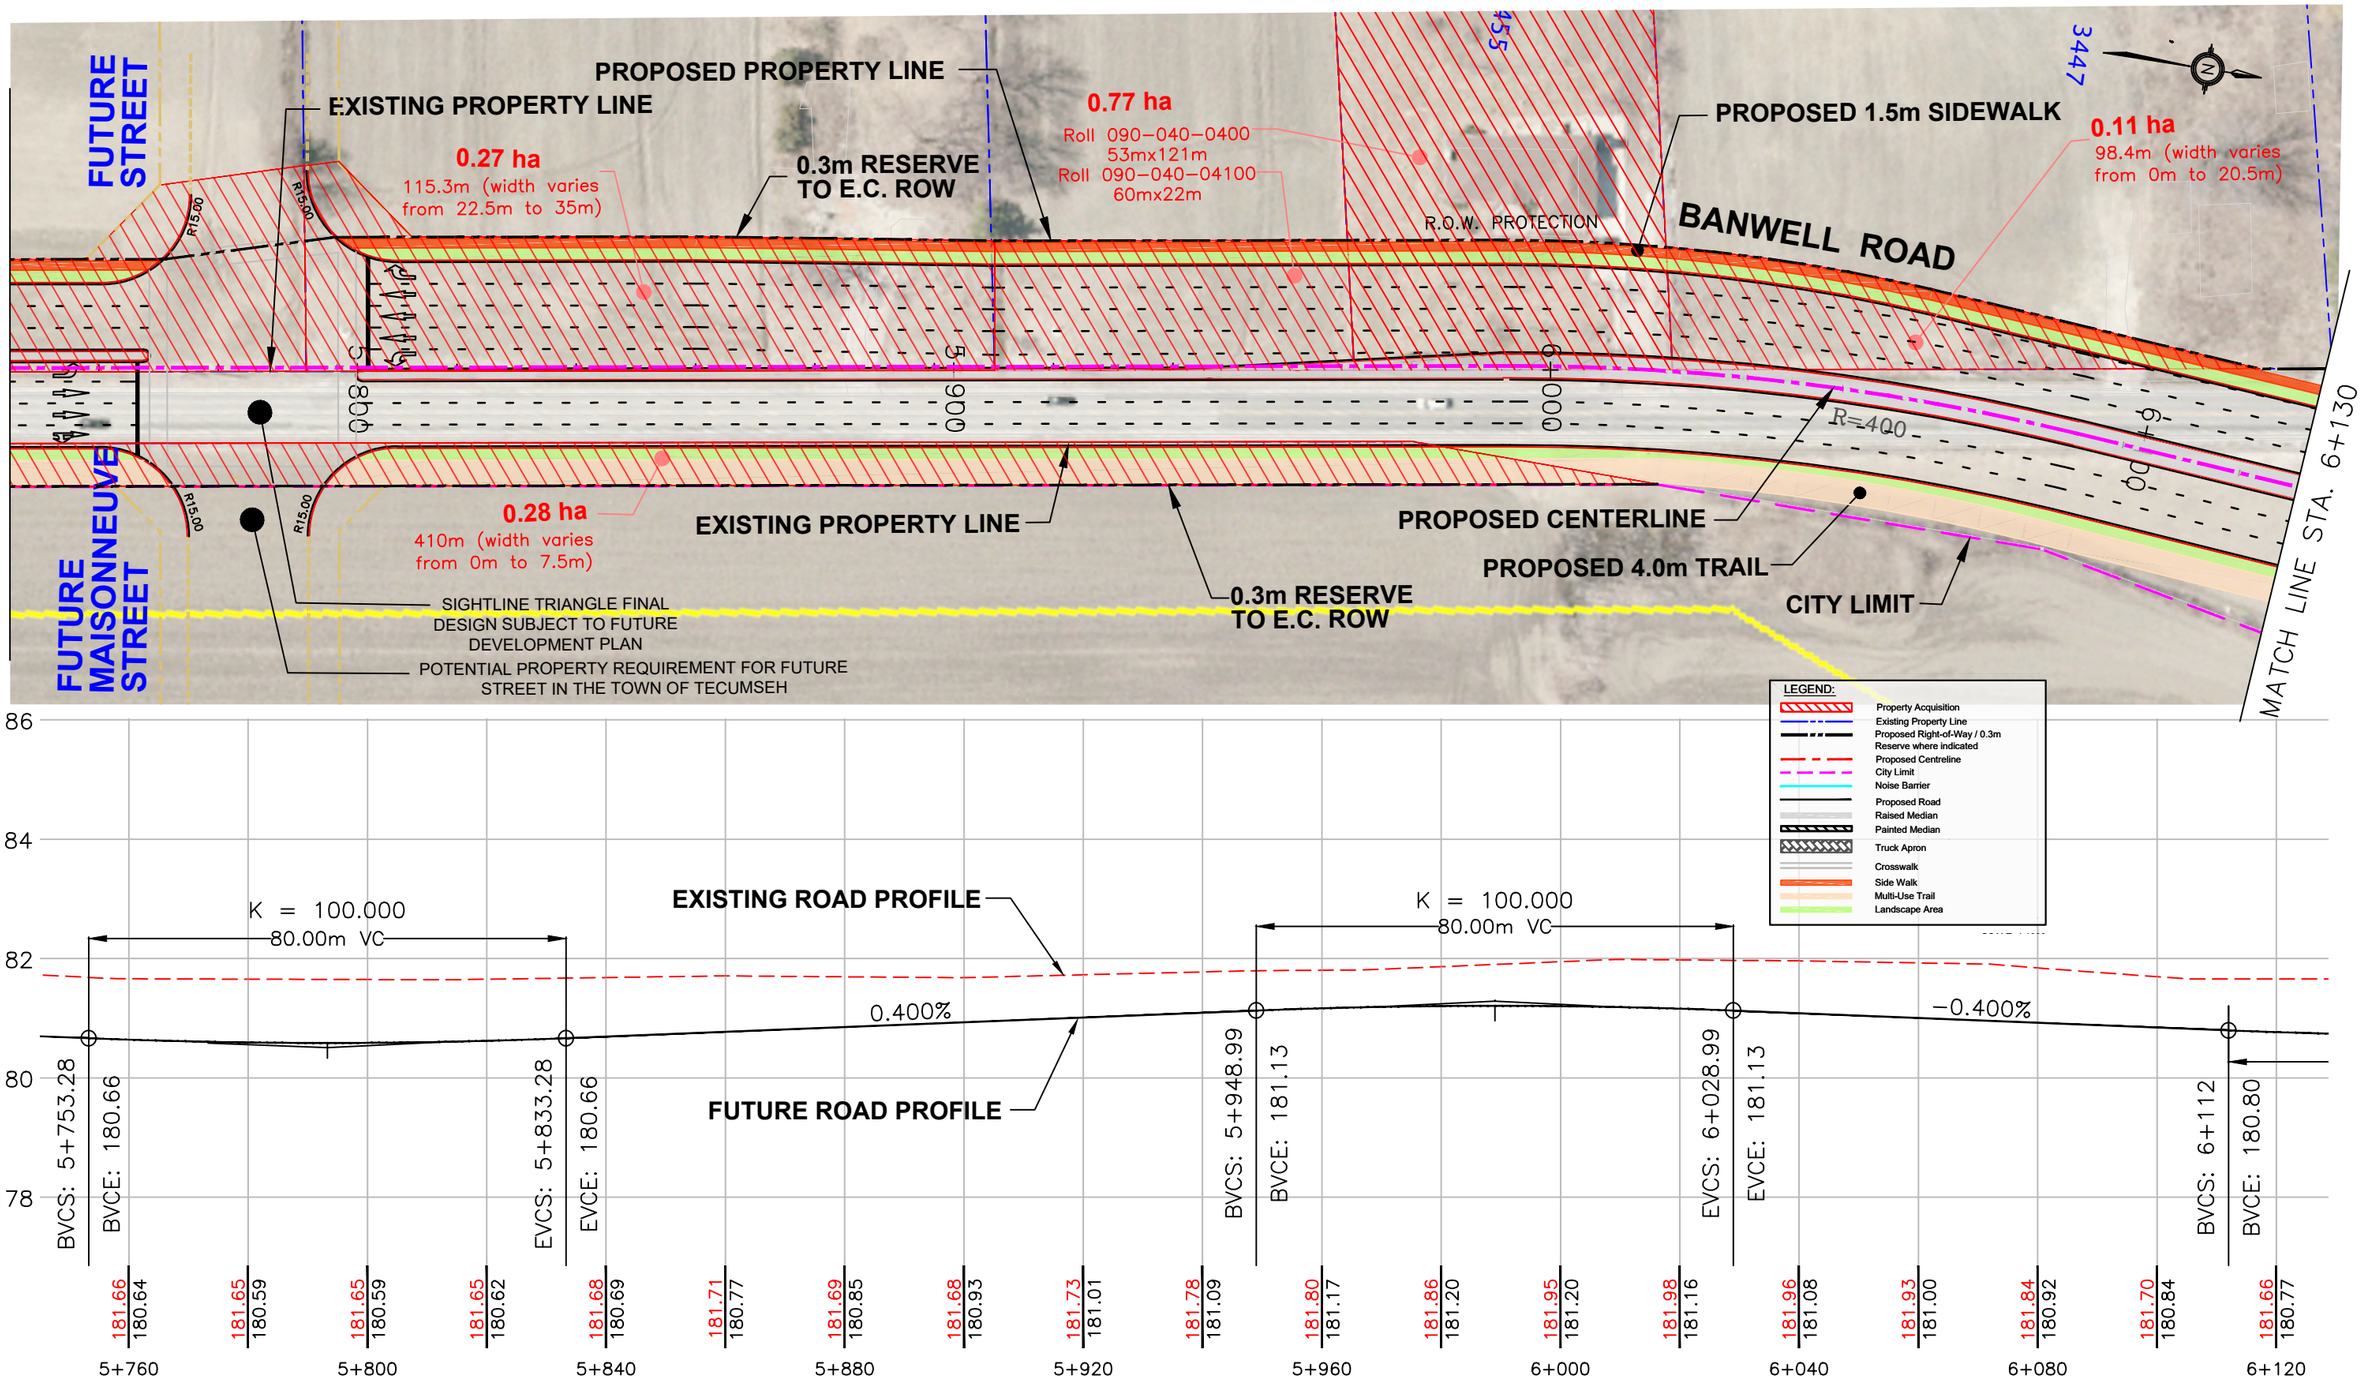

IBI GROUP
100-175 Galaxy Boulevard
Toronto ON, M9W 0C9 Canada
tel 416 679 1930 fax 416 675 4620
ibigroup.com

THE CITY OF WINDSOR

May 19, 2016

J:\24RX13.0793_Banwell Road Class EA Update\5.9 Drawing\59civil\ROAD DESIGN\BANWELL ROAD - PLAN - RECOMMENDED (6 LANE).dwg

SCALE:
HOR 10m 0 10 20 30m 1:1000
VER 1m 0 1 2 3m 1:100

BANWELL ROAD EA

TECUMSEH ROAD EAST TO C.P.R. TRACKS
SOUTH OF INTERSECTION ROAD

PRELIMINARY ROAD DESIGN

6 LANE SOUTH OF E.C. ROW

SHEET
U-3

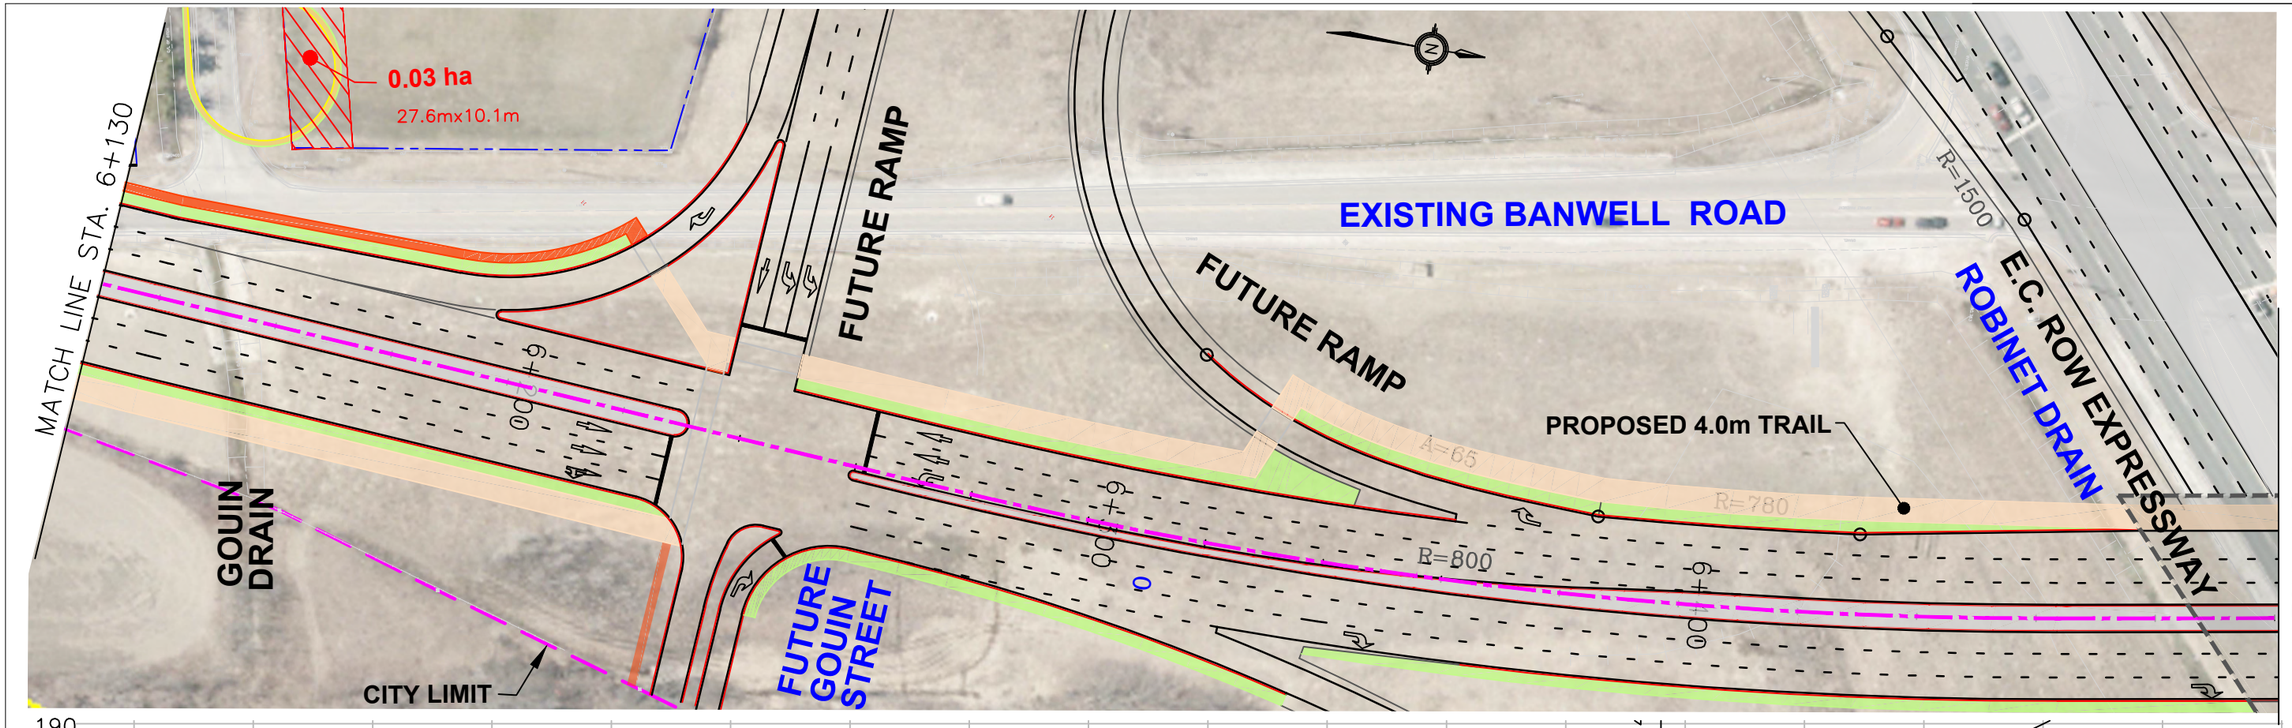

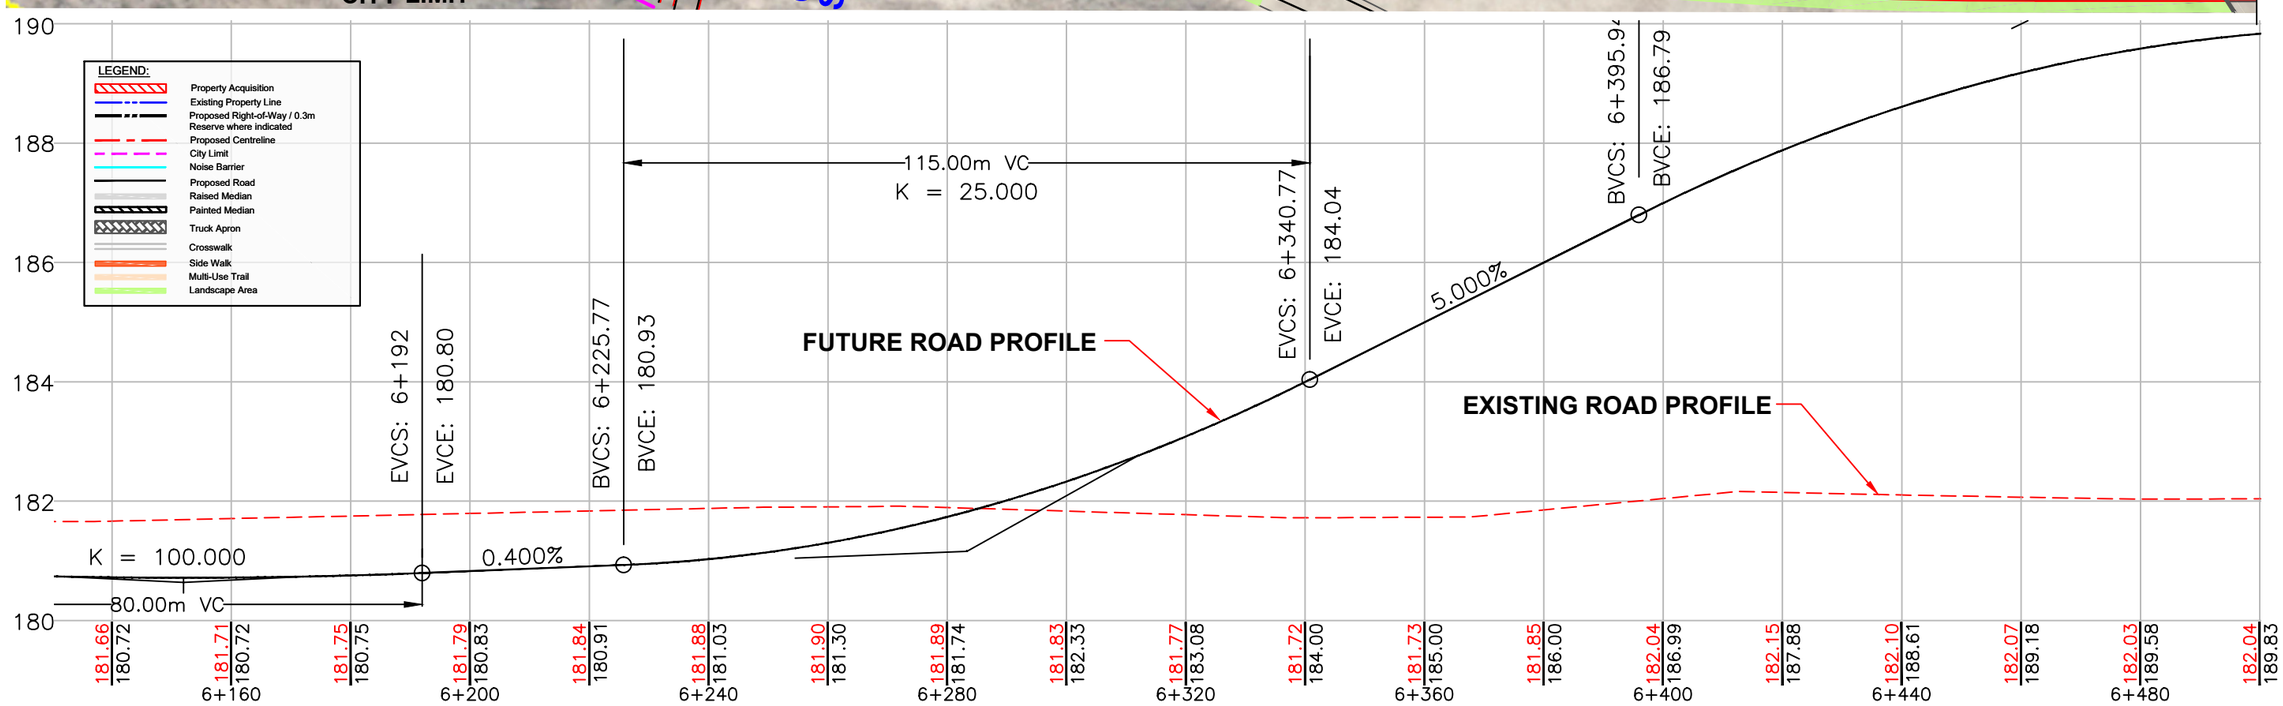

IBI GROUP
100-175 Galaxy Boulevard
Toronto ON, M9W 0C9 Canada
tel 416 679 1930 fax 416 675 4620
ibigroup.com

THE CITY OF WINDSOR

May 19, 2016

J:\24RX13.0793_Banwell Road Class EA Update\5.9 Drawing\59civil\ROAD DESIGN\BANWELL ROAD – PLAN – RECOMMENDED (6 LANE).dwg

SCALE:
HOR 1:1000
VER 1:100

BANWELL ROAD EA

TECUMSEH ROAD EAST TO C.P.R. TRACKS
SOUTH OF INTERSECTION ROAD

PRELIMINARY ROAD DESIGN

6 LANE SOUTH OF E.C. ROW

SHEET
U-4