
Existing Tree List and Condition

TREE NO.	BOTANICAL NAME	COMMON NAME	SIZE (cm- dbh)	CONDITION	REMARKS
1	Acer saccharinum	Silver Maple	54	Fair	
2	Juglans nigra	Black Walnut	33	Good	
3	Acer saccharinum	Silver Maple	34	Good	
4	Prunus	Cherry	30	Poor	
5	Acer saccharinum	Silver Maple	175	Fair	
6	Salix babylonica	Corkscrew Willow	42	Fair	
7	Acer saccharinum	Silver Maple	111	Good	
8	Acer saccharinum	Silver Maple	42	Fair	
9	Acer saccharinum	Silver Maple	56	Good	
10	Acer saccharinum	Silver Maple	96	Good	
11	Acer platanoides	Norway Maple	46	Good	
12	Acer saccharinum	Silver Maple	102	Good	
13	Acer saccharinum	Silver Maple	71	Good	
14	Tree Does Not Exist				
15	Acer saccharinum	Silver Maple	85	Fair	
16	Acer saccharinum	Silver Maple	90	Fair	
17	Catalpa speciosa	Northern Catalpa	105	Poor	Significant Trunk Decay
18	Picen pungens	Colorado Blue Spruce	25	Poor	
19	Acer saccharinum	Silver Maple	83	Fair	
20	Acer saccharinum	Silver Maple	86	Poor	
21	Acer saccharinum	Silver Maple	70	Fair	

Notes

1. The location of the existing trees was taken from the survey provided by BAIRD AE.
2. The species, size and condition of the existing trees was provided by Mr. Bill Roesel, Forester
3. Care has been taken to obtain all information from reliable sources. All data has been verified insofar as possible. The consultant can neither guarantee nor be responsible for the accuracy of information provided by others.
4. There are a number of Spruce Trees along the property line between 670 and 690 North Talbot. These trees are all stunted by the larger deciduous trees growing amongst them and over top of them.

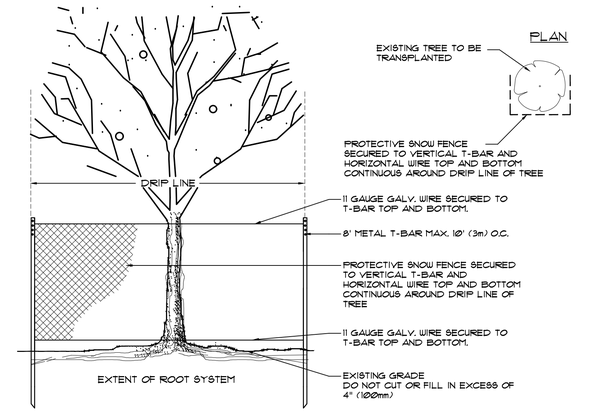


Existing (transplanted) Tree Protection

NTS

Legend

EXISTING TREE TO REMAIN

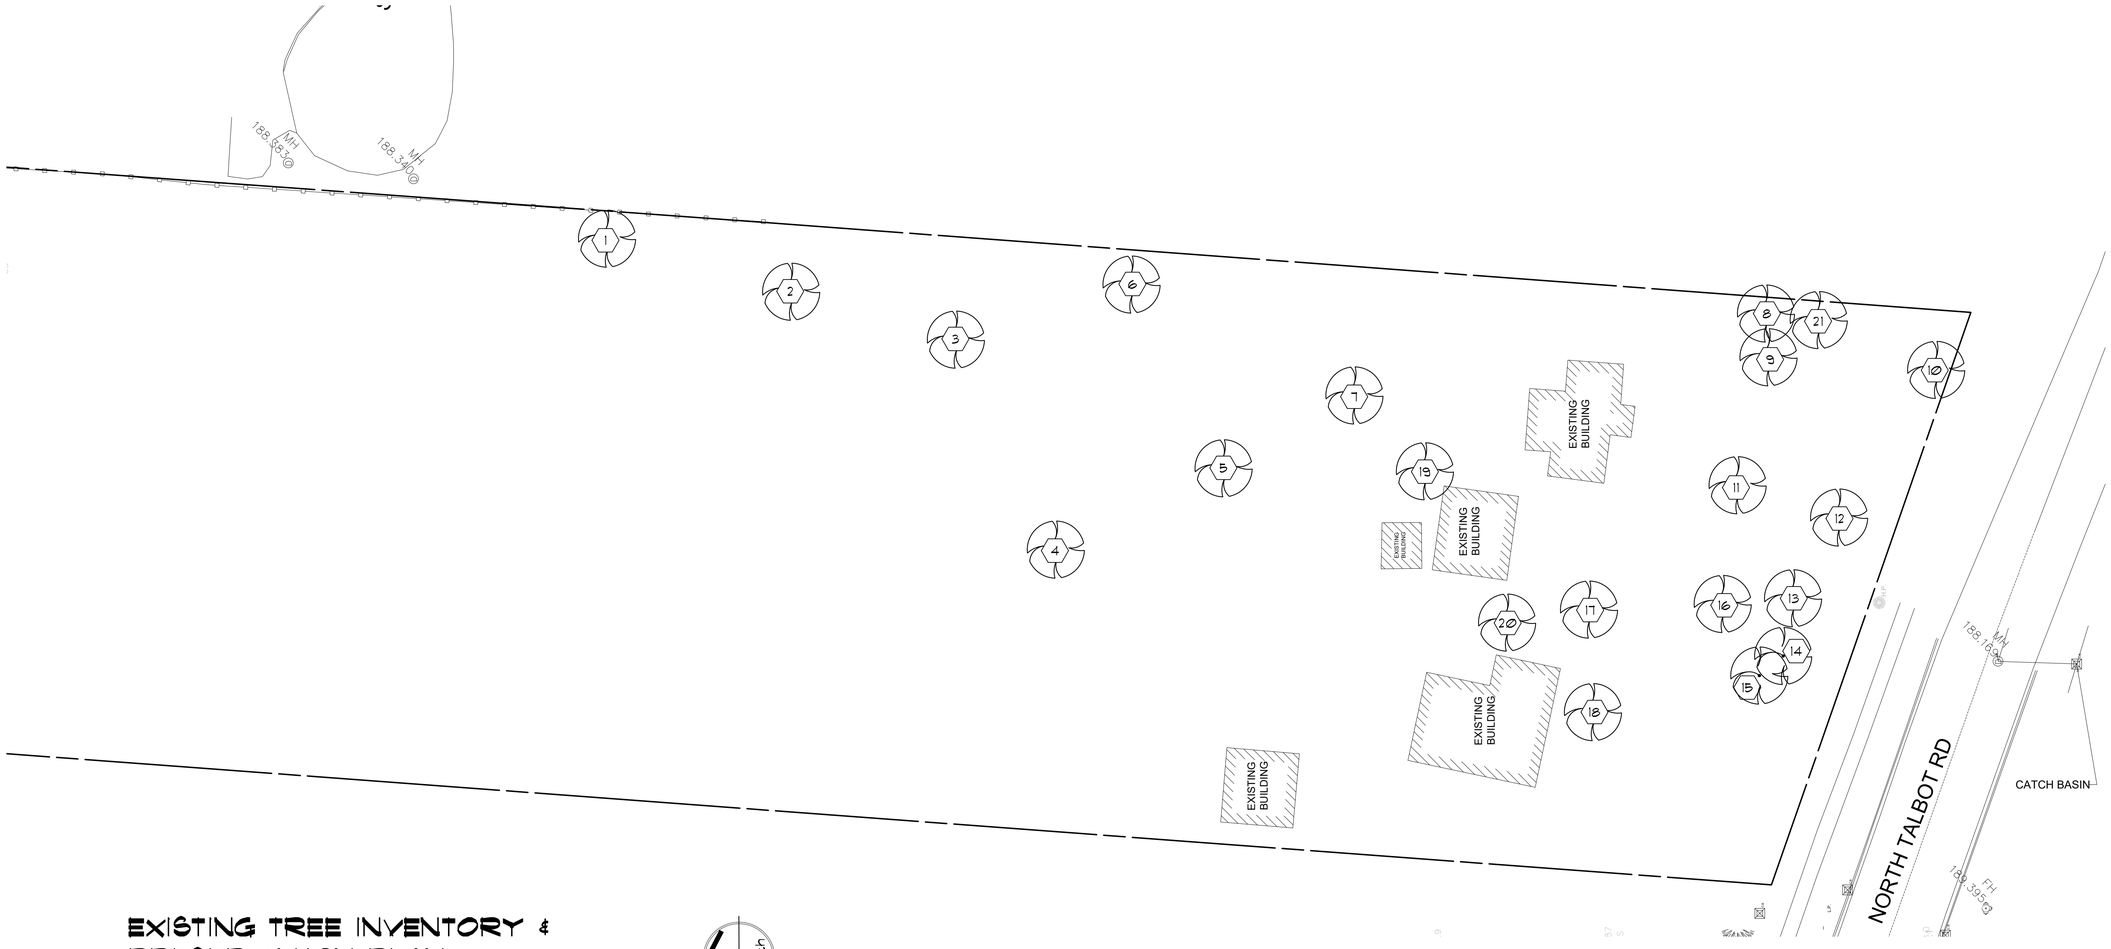

EXISTING TREE INVENTORY & PRESERVATION PLAN

ORIGINAL SHEET SIZE: 24" x 36"

SCALE 1" = 20'-0"

BP
Bezaire Partners

Planners, Landscape Architects, Mediation, Public Consultation Project Management

302-180 Eugenie St. West
Windsor, ON N8X 2X6
p: 519 966 6844

gbezaire@bezaire.ca

SEAL:

ASSOCIATION OF LANDSCAPE ARCHITECTS ONTARIO
Gino D. Bezaire
OALA
07/28/23
MEMBER

ISSUED:

REVISIONS:

All drawings, specifications and other related documents are the copyright property of the CONSULTANT and shall be returned upon request.

Reproduction of drawings and related documents, in whole or in part, is forbidden without the written permission of the CONSULTANT.

The contractor shall check and verify all pertinent dimensions and report any discrepancies to the CONSULTANT before proceeding with the work.

PROJECT:

NORTH TALBOT SILVERDALE CONDO AND TOWNHOUSES
NORTH TALBOT ROAD
WINDSOR, ONTARIO

DRAWING TITLE:

EXISTING TREE INVENTORY & PRESERVATION PLAN

SCALE: As Noted

DRAWN BY: GDB

CHECKED BY: PLB

APPROVED BY:

DATE: JULY, 2023

DRAWING NO: LA-1

CAD file: 1625 TIPP